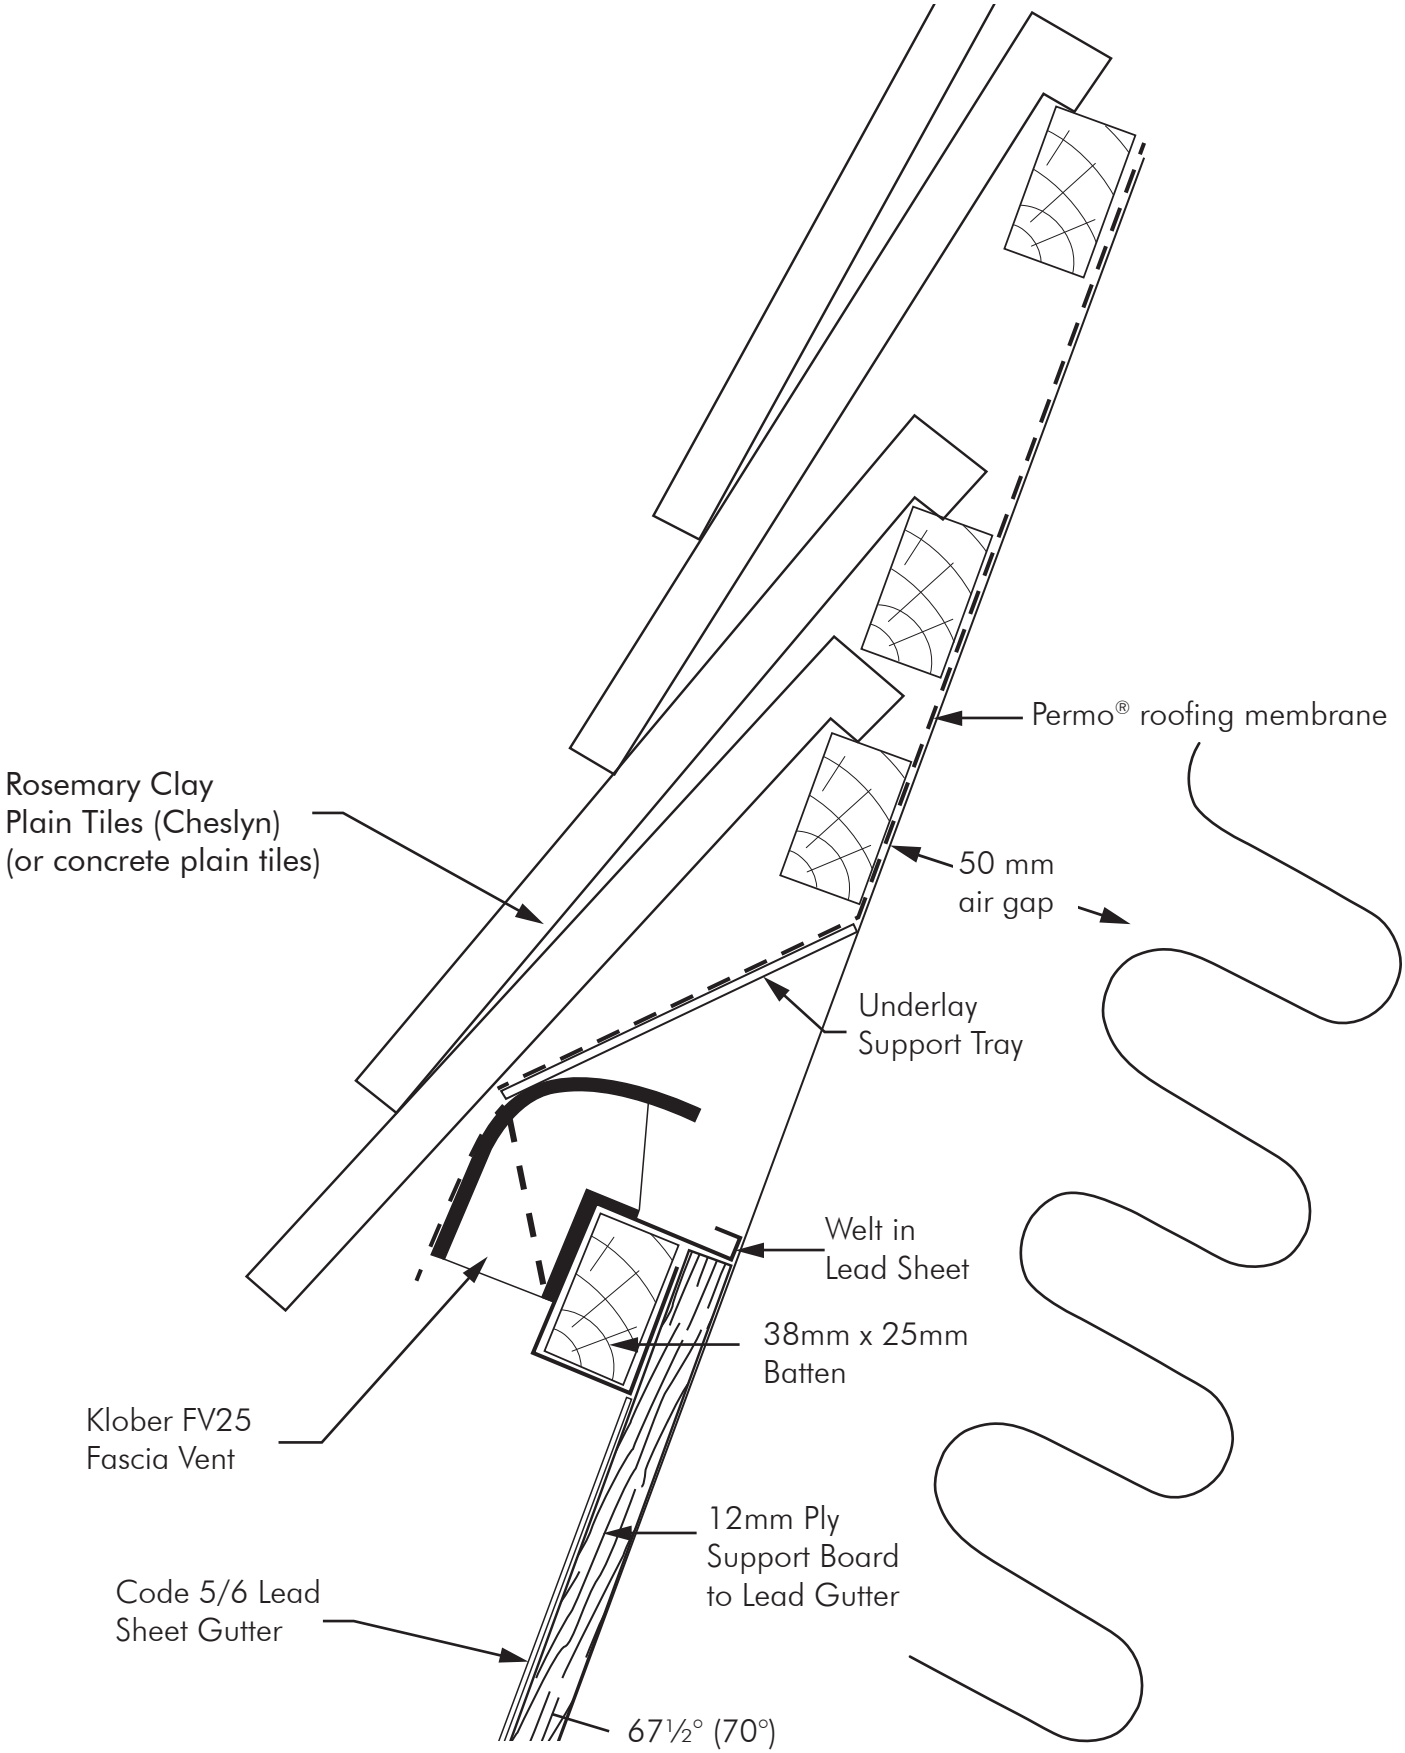

KP964300

FV25 Fascia Vent - Pitched roof in conjunction with Lead Gulley / Flat Roof

Klober Ltd
Unit 6F · East Midlands Distribution Centre · Short Lane · Castle Donington · Derbyshire · DE74 2HA
Tel. +44 (0)1332 813 050 · Fax +44 (0)1332 814 033 · www.klober.co.uk · info@klober.co.uk